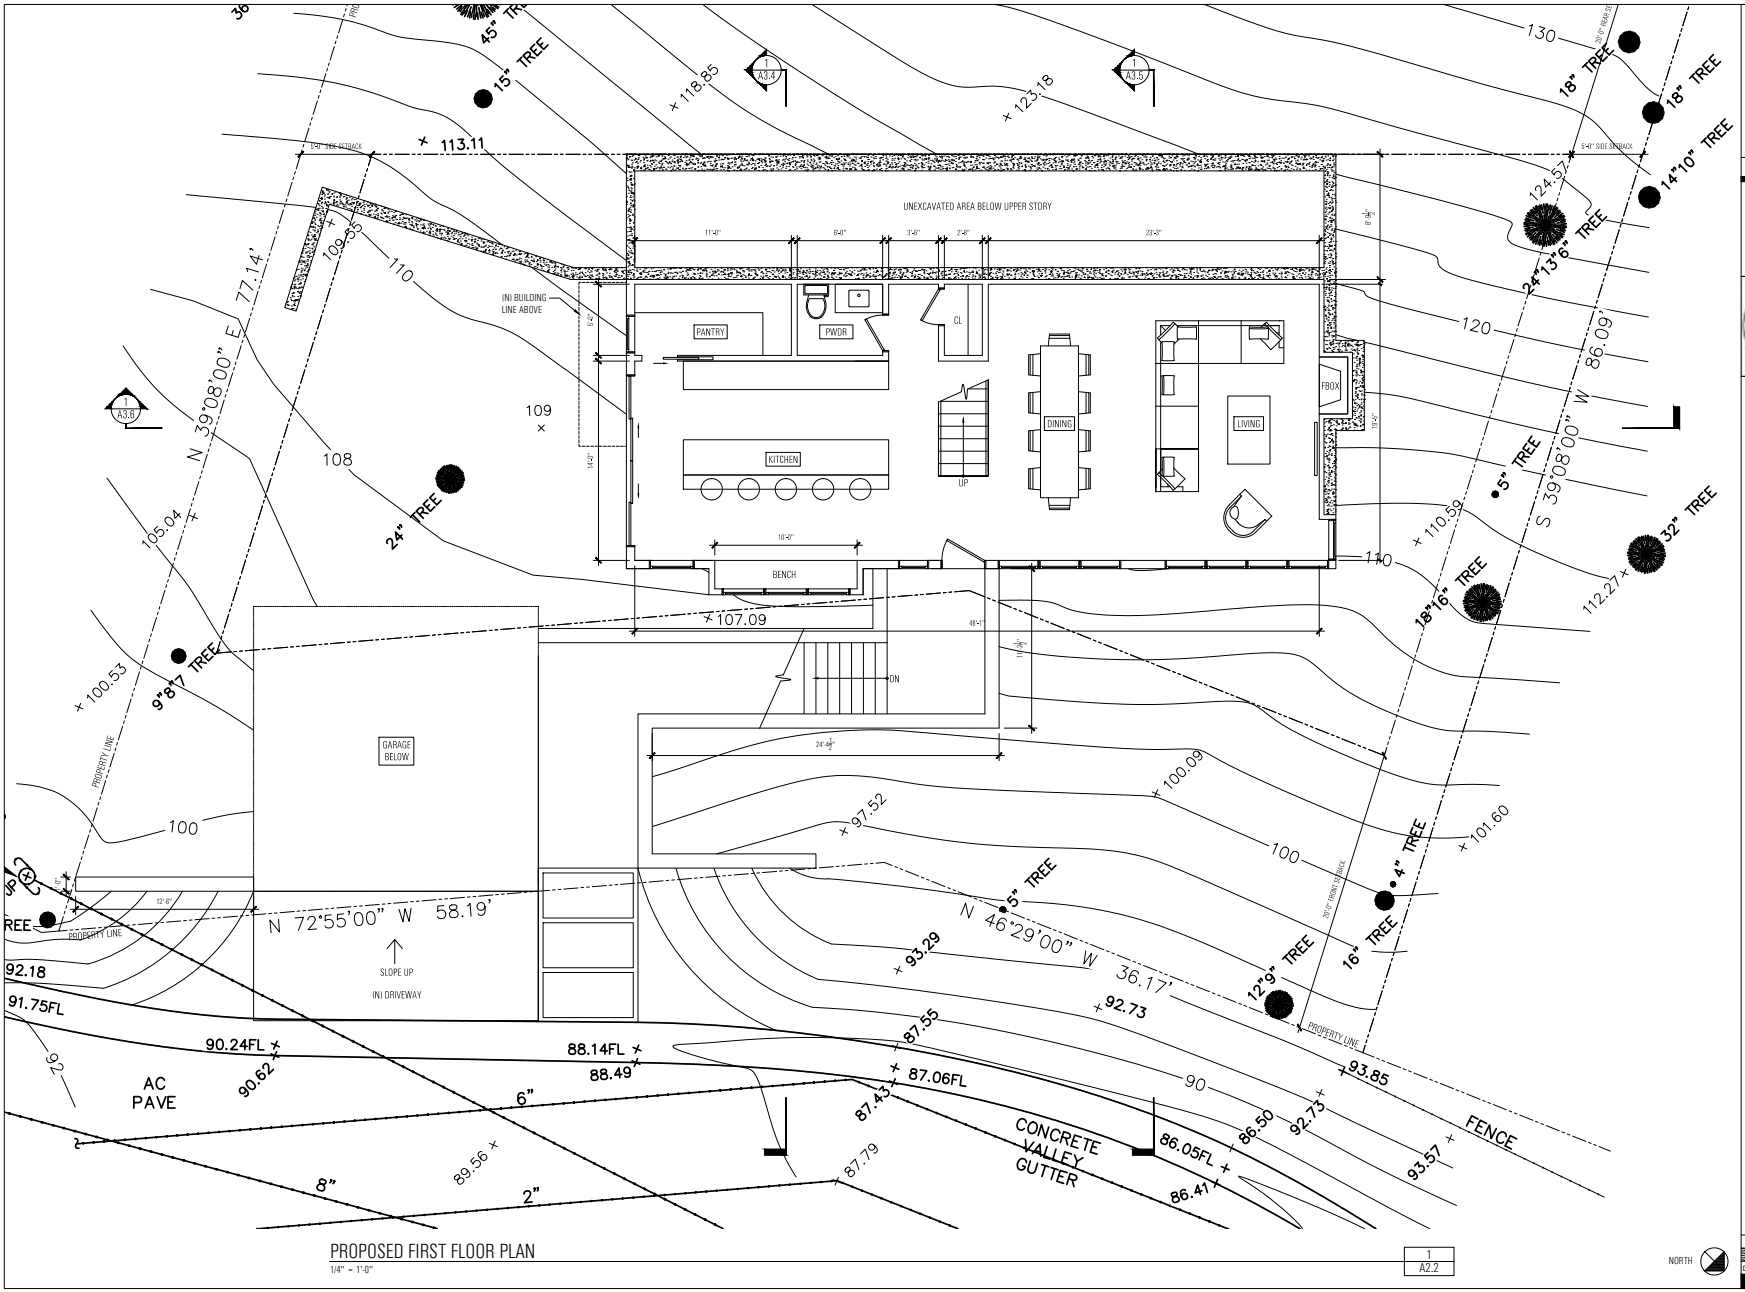

PROPOSED FIRST FLOOR PLAN

1/4" = 1'-0"

1 A2.2

NORTH

WINDER GIBSON
architects
interiors
planning
architecture
www.archsf.com
t: 415. 318.8634
f: 415. 318.8638
351 ninth street, suite 301
san francisco, ca 94103

LICENSED ARCHITECT JOHN S. WINDER No. C 13305 REN. STATE OF CALIFORNIA

LOS TRANCOS RD
PORTOLA VALLEY, CA 94117

SITE PERMIT

PROPOSED FLOOR PLAN

A2.2

DATE 6.12.15
SCALE 1/4"=1'-0"
DRAWN GG, DP
1426